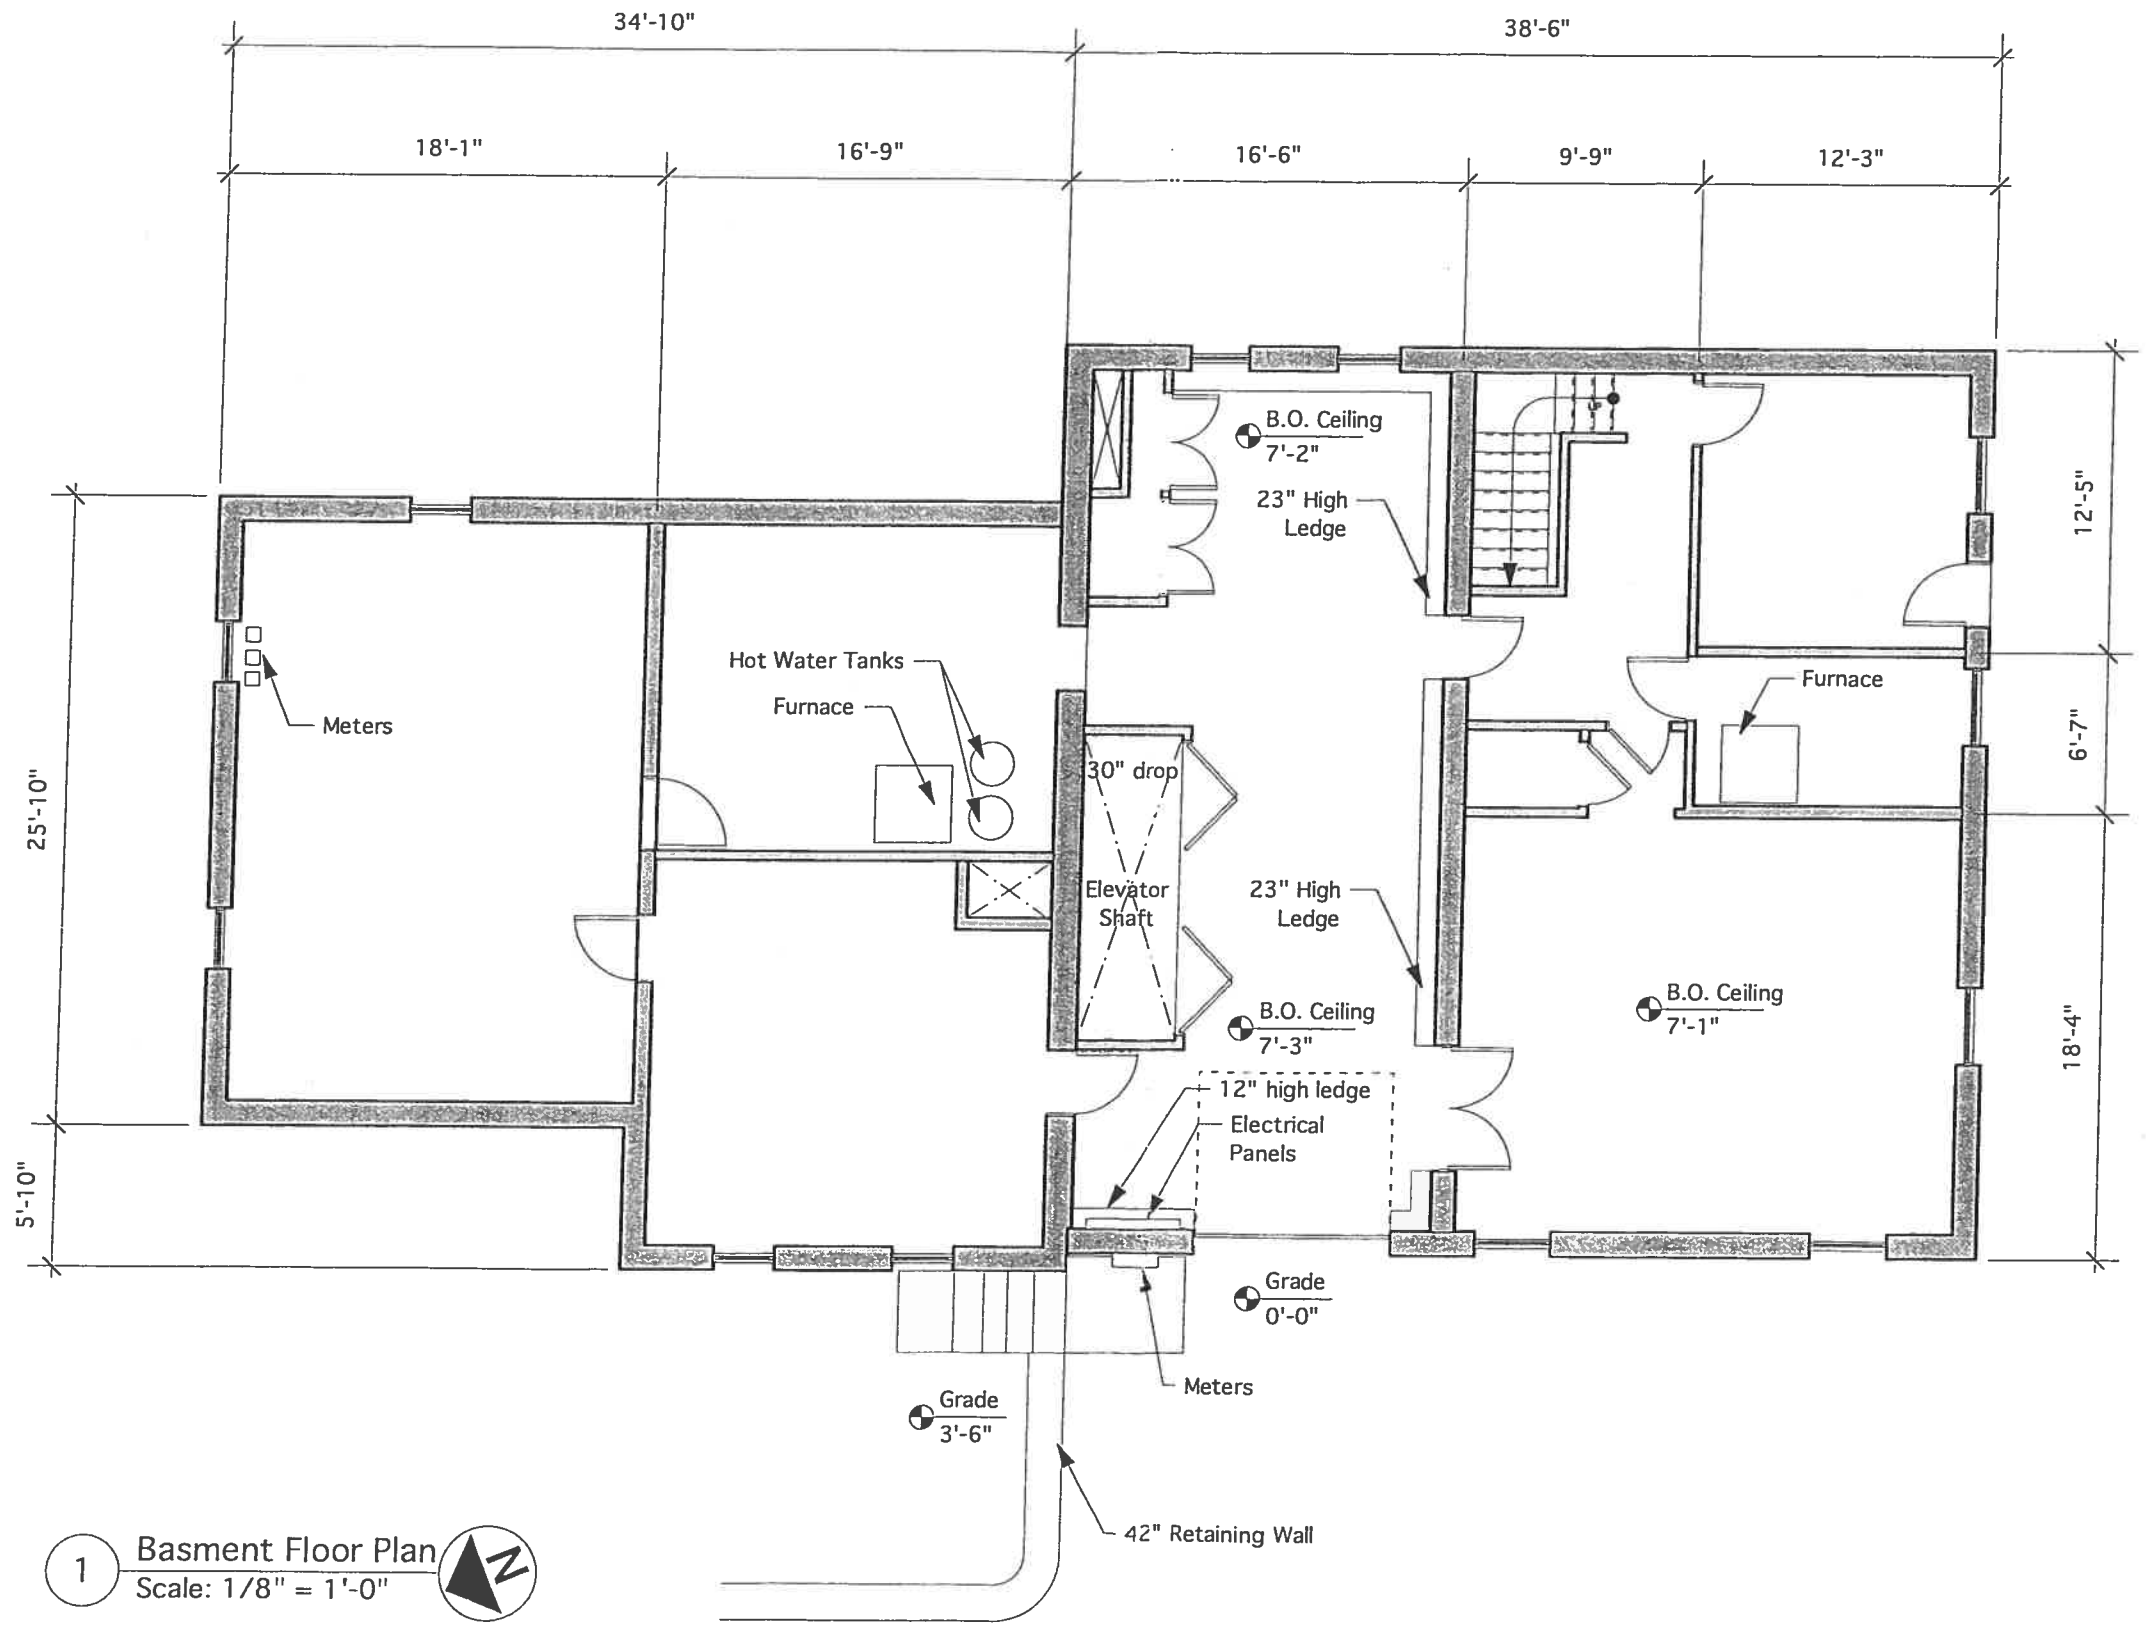

1 Basment Floor Plan
Scale: 1/8" = 1'-0"

in · site: architecture

ROCHESTER
v . 585.237.2614
2 Borden Ave Ste. 202
Perry NY 14530

FINGER LAKES
v . 315.220.0225
103 Seneca Street
Geneva NY 14456

f . 585.237.3679
www.insitearch.com

PRELIMINARY
NOT FOR
CONSTRUCTION

STAMP

PROJECT TITLE

Snyder
Feasibility Study

52 State Street
Brockport, NY

PROJECT NUMBER: 1421

DATE: 10.28.2014

DRAWN BY: SB

CHECKED BY: RH

SHEET TITLE

Basement Plan

SHEET NUMBER

EC-1

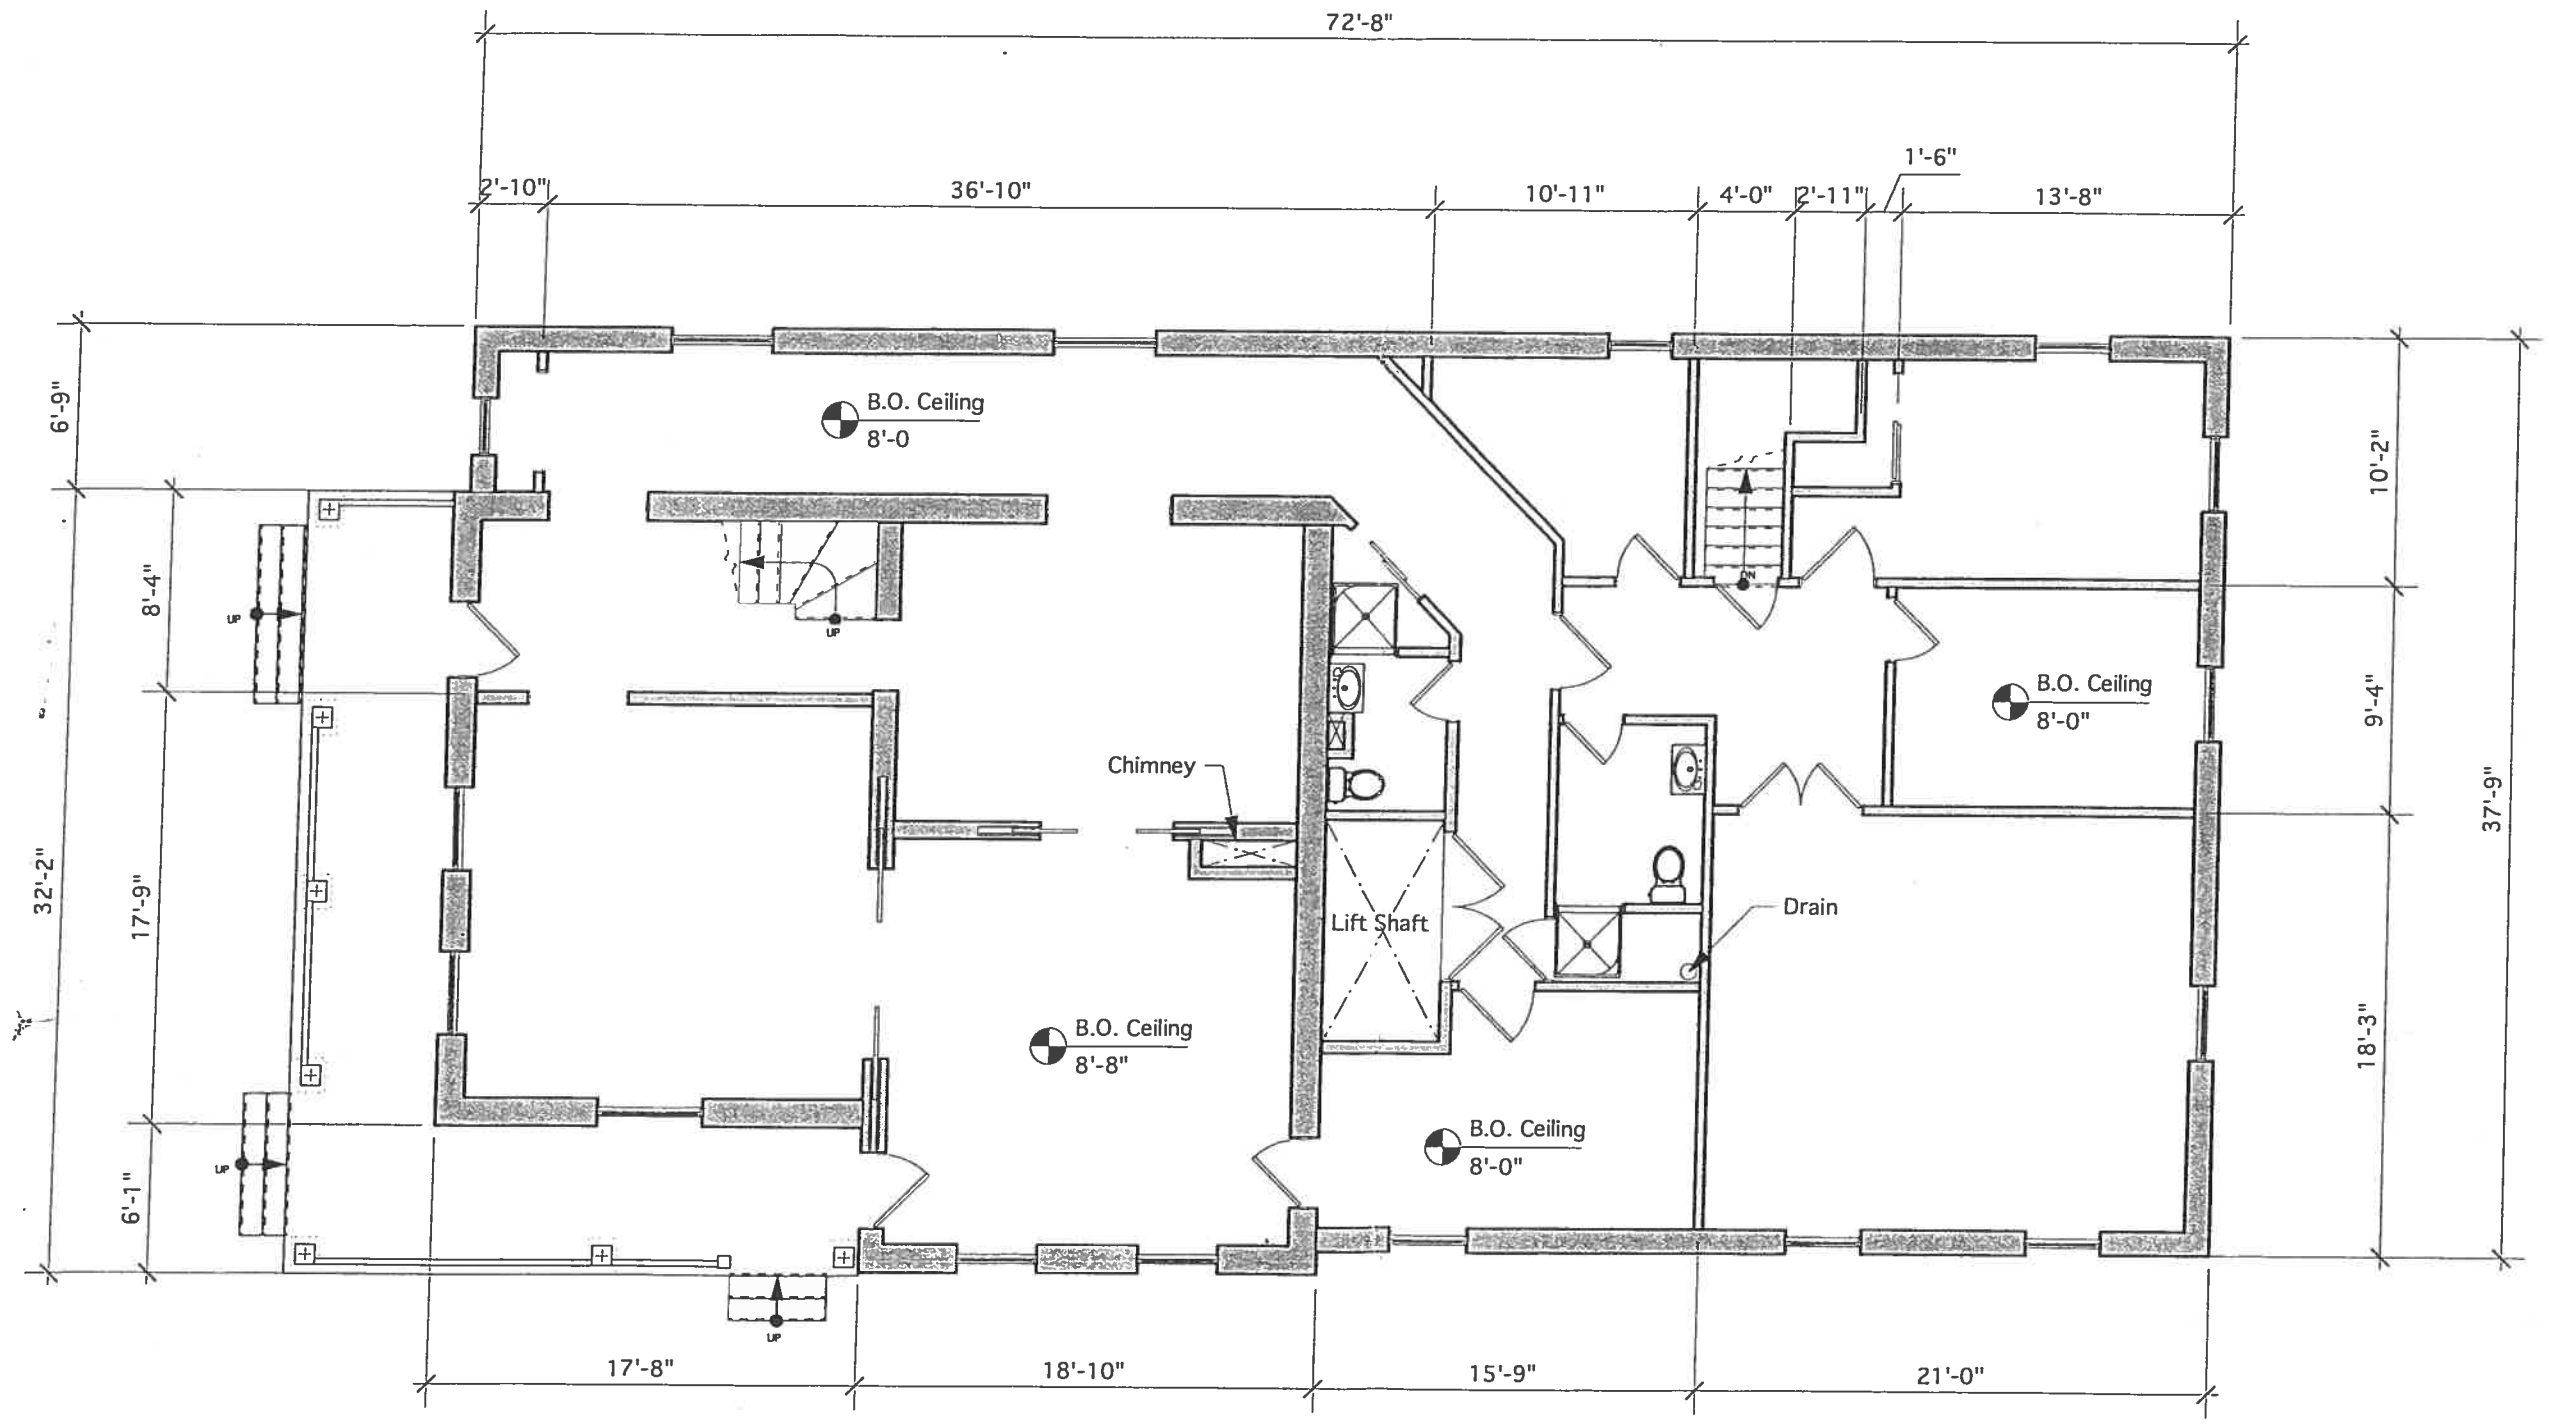

1 First Floor Plan
Scale: 1/8" = 1'-0"

SECOND FLOOR =	1680 SQ FT
FIRST FLOOR =	2700 SQ FT
BASEMENT =	2700 SQ FT
TOTAL =	*7080 SQ FY*

in · site: architecture

ROCHESTER
v . 585.237.2614
2 Borden Ave Ste. 202
Perry NY 14530

FINGER LAKES
v . 315.220.0225
103 Seneca Street
Geneva NY 14456

f . 585.237.3679
www.insitearch.com

PRELIMINARY
NOT FOR
CONSTRUCTION

STAMP

PROJECT TITLE

Snyder
Feasibility Study

52 State Street
Brockport, NY

PROJECT NUMBER: 1421

DATE: 10.28.2014

DRAWN BY: SB

CHECKED BY: RH

SHEET TITLE

First Floor Plan

SHEET NUMBER

EC-2

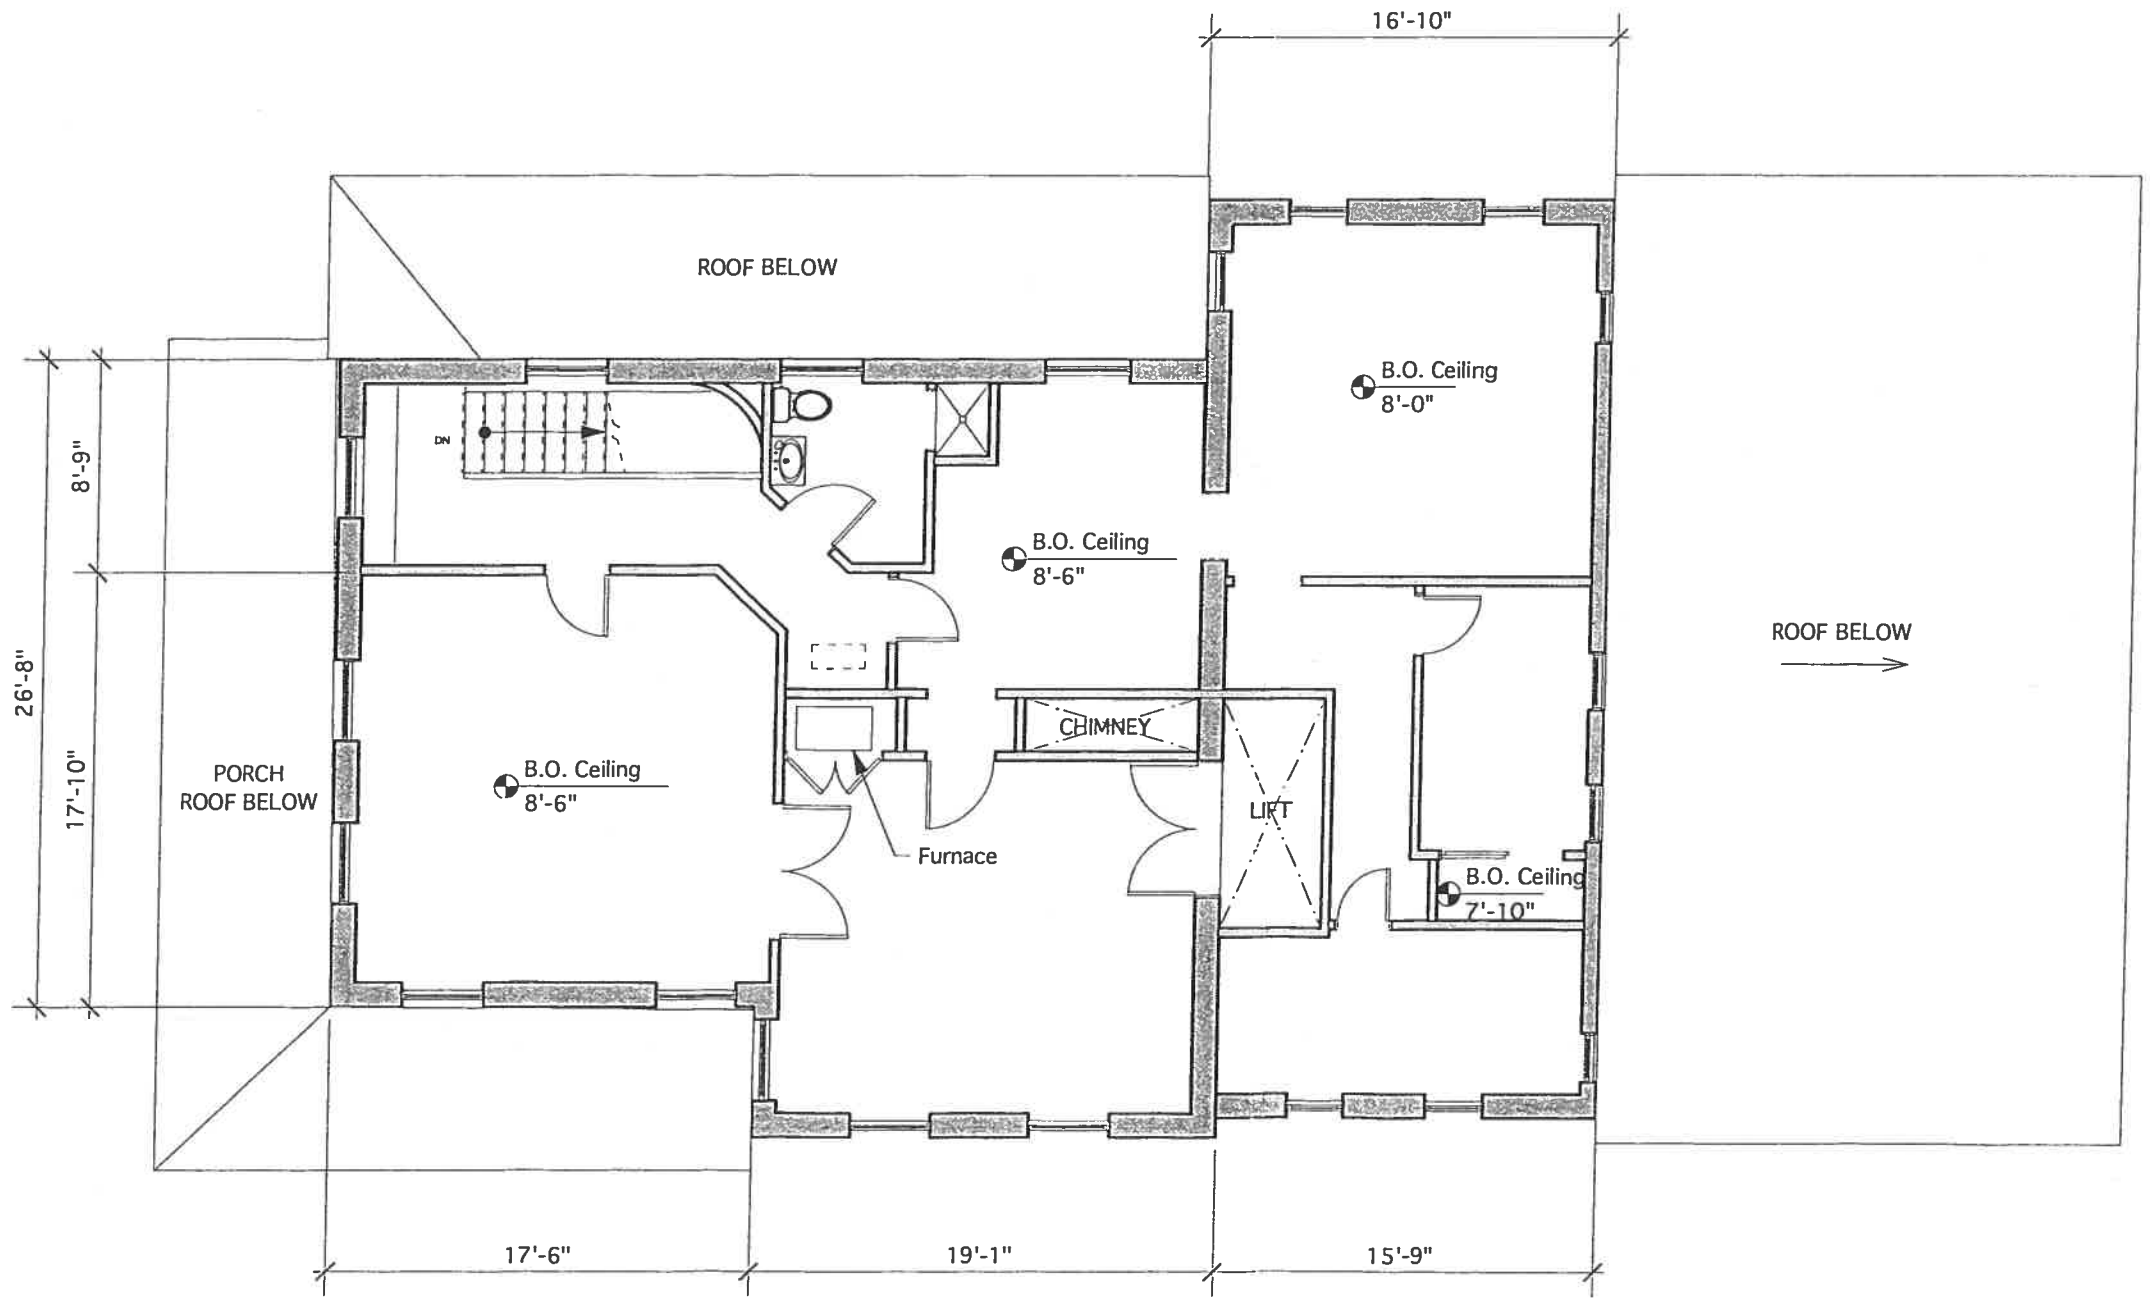

1 Second Floor Plan
Scale: 1/8" = 1'-0"

in · site: architecture

ROCHESTER
v . 585.237.2614
2 Borden Ave Ste. 202
Perry NY 14530

FINGER LAKES
v . 315.220.0225
103 Seneca Street
Geneva NY 14456

f . 585.237.3679
www.insitearch.com

PRELIMINARY
NOT FOR
CONSTRUCTION

STAMP

PROJECT TITLE

Snyder
Feasibility Study

52 State Street
Brockport, NY

PROJECT NUMBER: 1421

DATE: 10.28.2014

DRAWN BY: SB

CHECKED BY: RH

SHEET TITLE

Second Floor Plan

SHEET NUMBER

EC-3